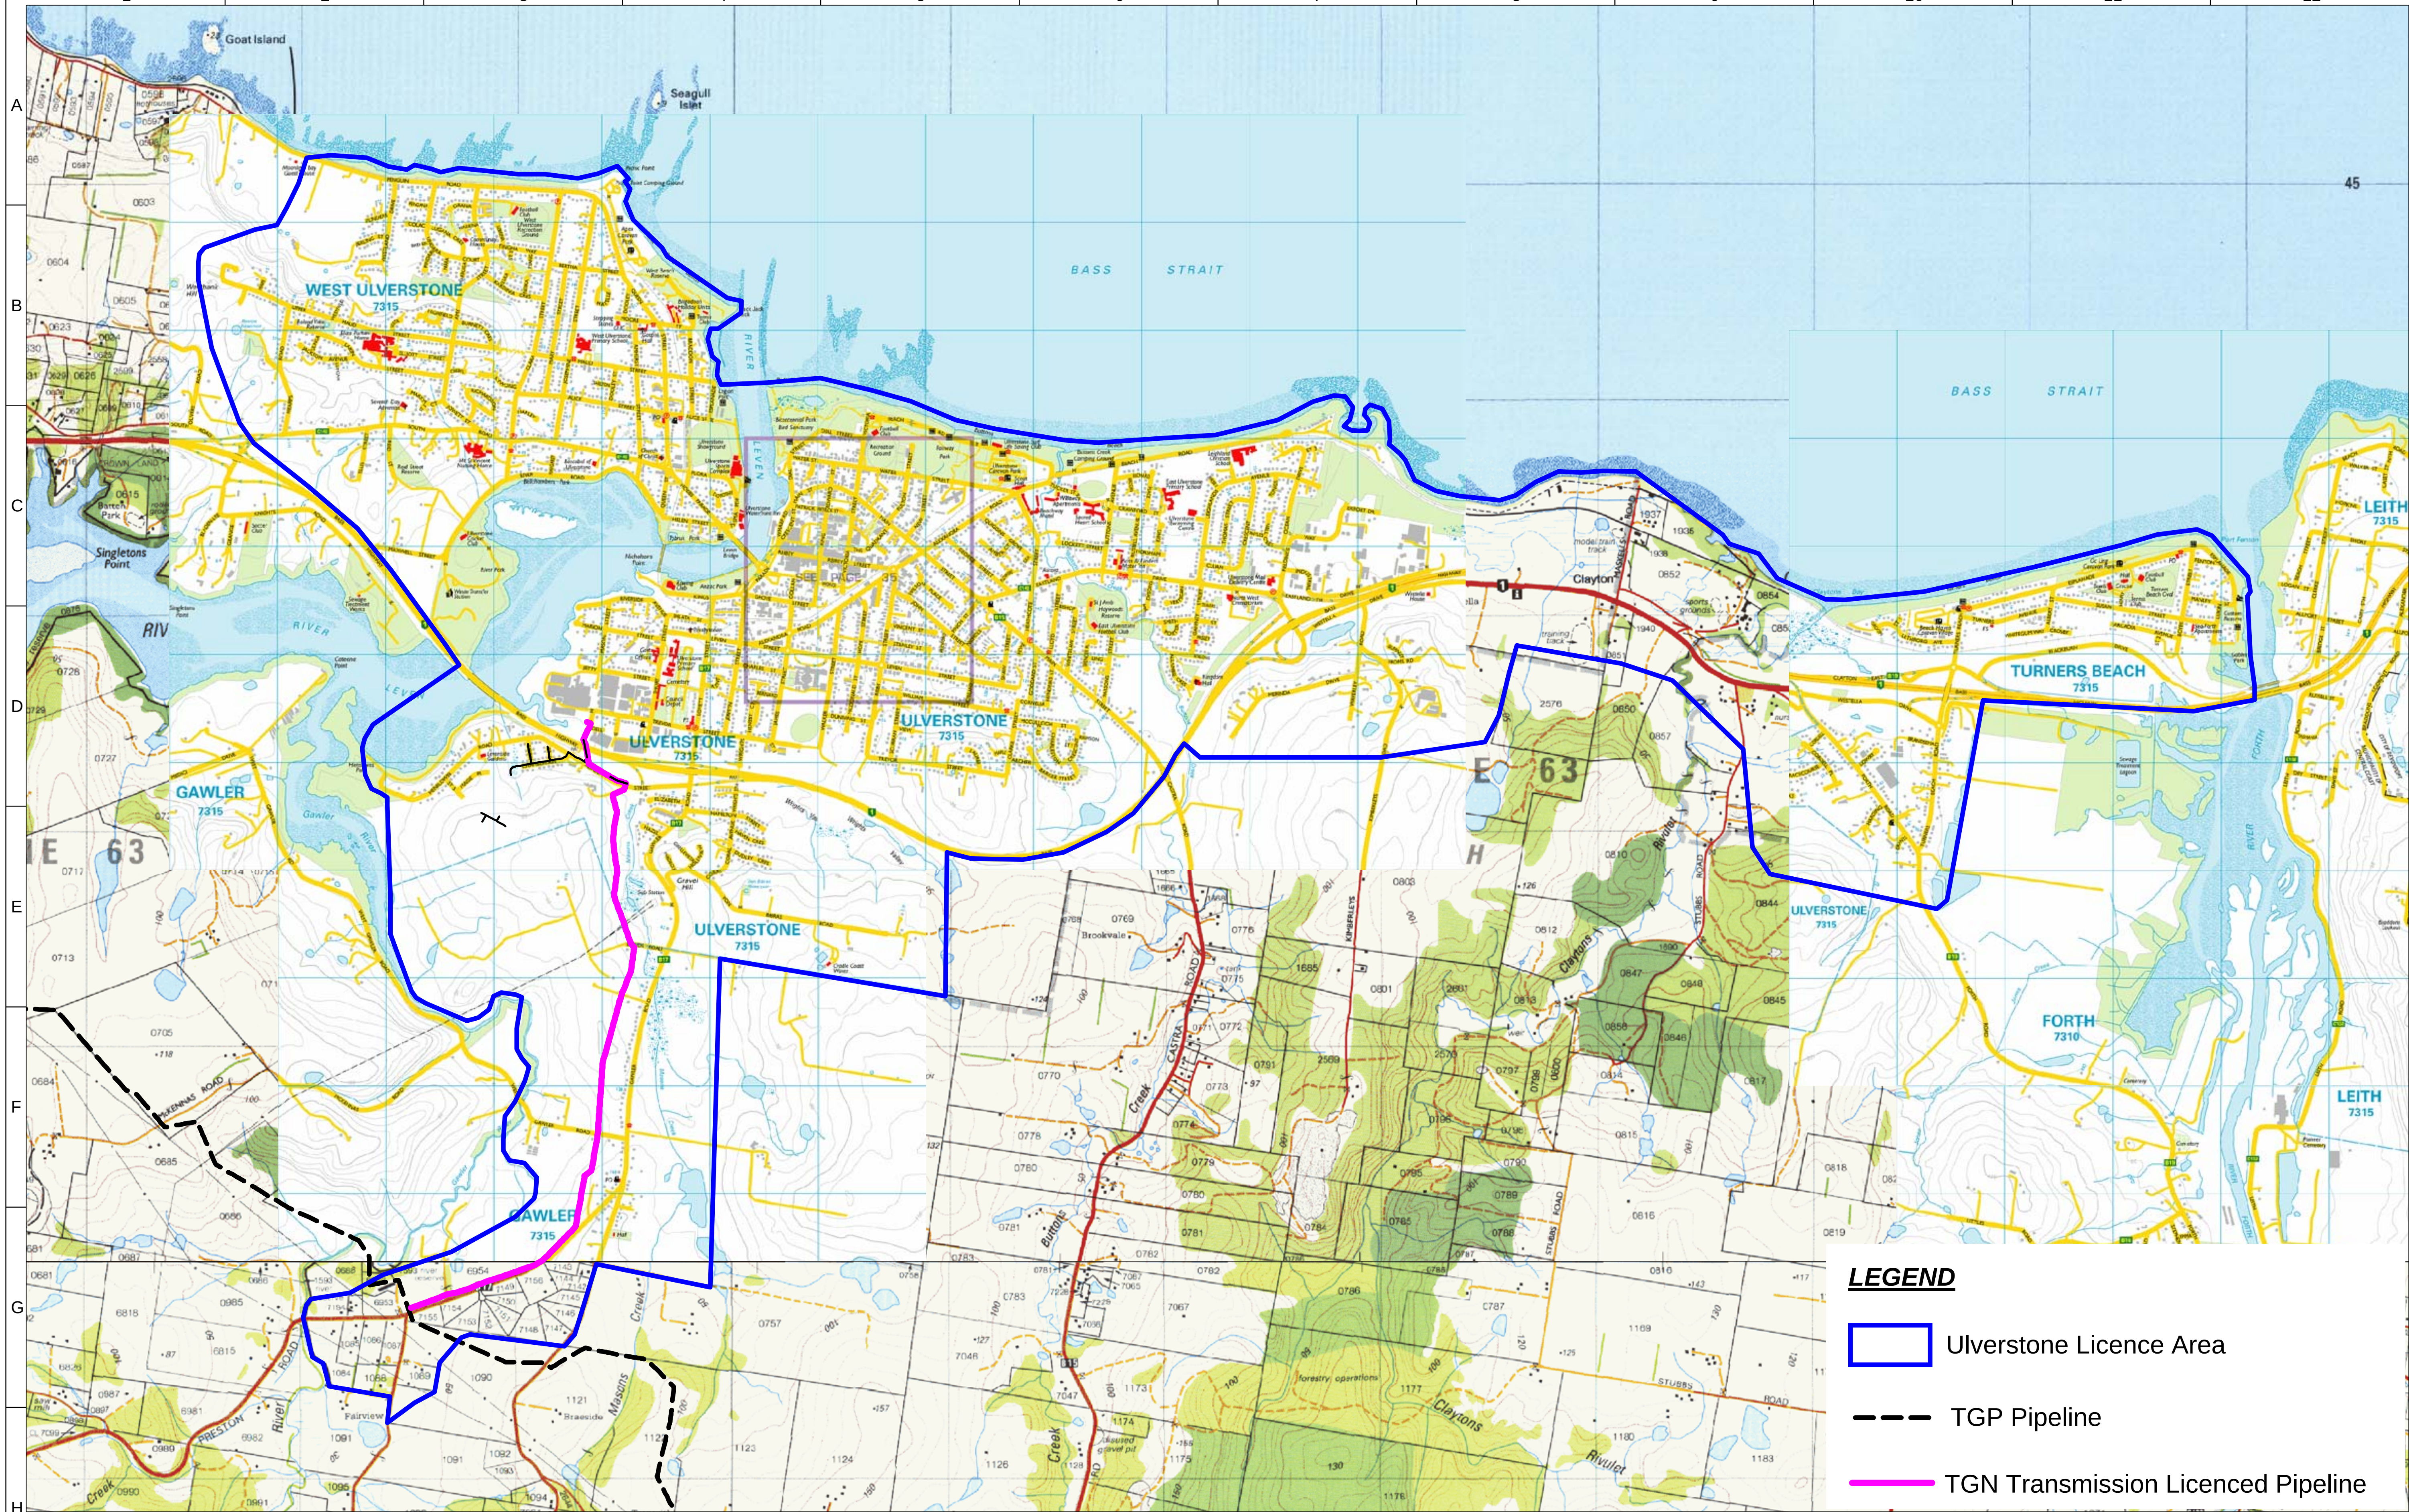

DRAWING No.	REFERENCE DRAWINGS

ASSET OWNER

TasGas NETWORKS

THE INFORMATION ON THIS DRAWING IS SUBJECT TO COPYRIGHTAND IS NOT TO BE COPIED IN WHOLE OR IN PART WITHOUT THE WRITTEN APPROVAL OF THE ASSET MANAGER

REV	DATE	DESCRIPTION	DRAFTED	CHECKED		APPR.	
1	8/10/12	Re-branded and re-issued	GMB	AGB		AGB	

STATUS:

CONSULTANT:

TAS GAS NETWORKS - 681 ULVERSTONE
DISTRIBUTION LICENCE
SCHEDULE 3 AUTHORISED DISTRIBUTION SYSTEMS
ULVERSTONE, GAWLER AND TURNERS BEACH

	BY	SIGNED	DATE	SCALE	Not to scale	PROJECT
DESIGNED	AB		16/08/2011	FILE	TGN-681-NW-LN-003.wor	..
DRAWN	CB		16/08/2011	SUPERCEDES	..	A3
CHECKED	AB		16/08/2011	SHEET	DRAWING No.	REVISION
APPROVED	AB		16/08/2011	of	TGN-681-NW-LN-003	1